STATUTORY RULES OF NORTHERN IRELAND

2012 No. 360

ROADS

The Templemore Street, Belfast (Abandonment) Order (Northern Ireland) 2012

Made - - - -	*24th September 2012*
Coming into operation -	*7th November 2012*

The Department for Regional Development(**a**) makes the following Order in exercise of the powers conferred by Article 68(1) of the Roads (Northern Ireland) Order 1993(**b**) and now vested in it(**c**).

The Department in accordance with Article 68(4) of that Order proposes to abandon the area of road described in the Schedule as it is not necessary.

Notice has been published, served and displayed in compliance with paragraphs 1, 2 and 3 of Schedule 8 to that Order.

No objection has been received.

Citation and commencement

1. This Order may be cited as The Templemore Street, Belfast (Abandonment) Order (Northern Ireland) 2012 and shall come into operation on 7th November 2012.

Application

2. The area of road described in the Schedule is abandoned.

Sealed with the Official Seal of the Department for Regional Development on 24th September 2012

(L.S.)

D J Millar
A senior officer of the Department for Regional Development

(**a**) S.I. 1999/283 (N.I. 1) Article 3(1)
(**b**) S.I. 1993/3160 (N.I. 15)
(**c**) S.R. 1999 No. 481 Article 6(*d*) and Schedule 4 Part IV


SCHEDULE

Article 2

AREA OF ROAD TO BE ABANDONED

An area of 29.65 square metres of road comprising a former pathway at Templemore Street, Belfast more particularly delineated and shown hatched on Map No. 10/1/11/12.

A copy of the map has been deposited at the Department's Roads Service offices, Headquarters, Room 213 Clarence Court, 10-18 Adelaide Street, Belfast and Eastern Division, Hydebank, 4 Hospital Road, Belfast.

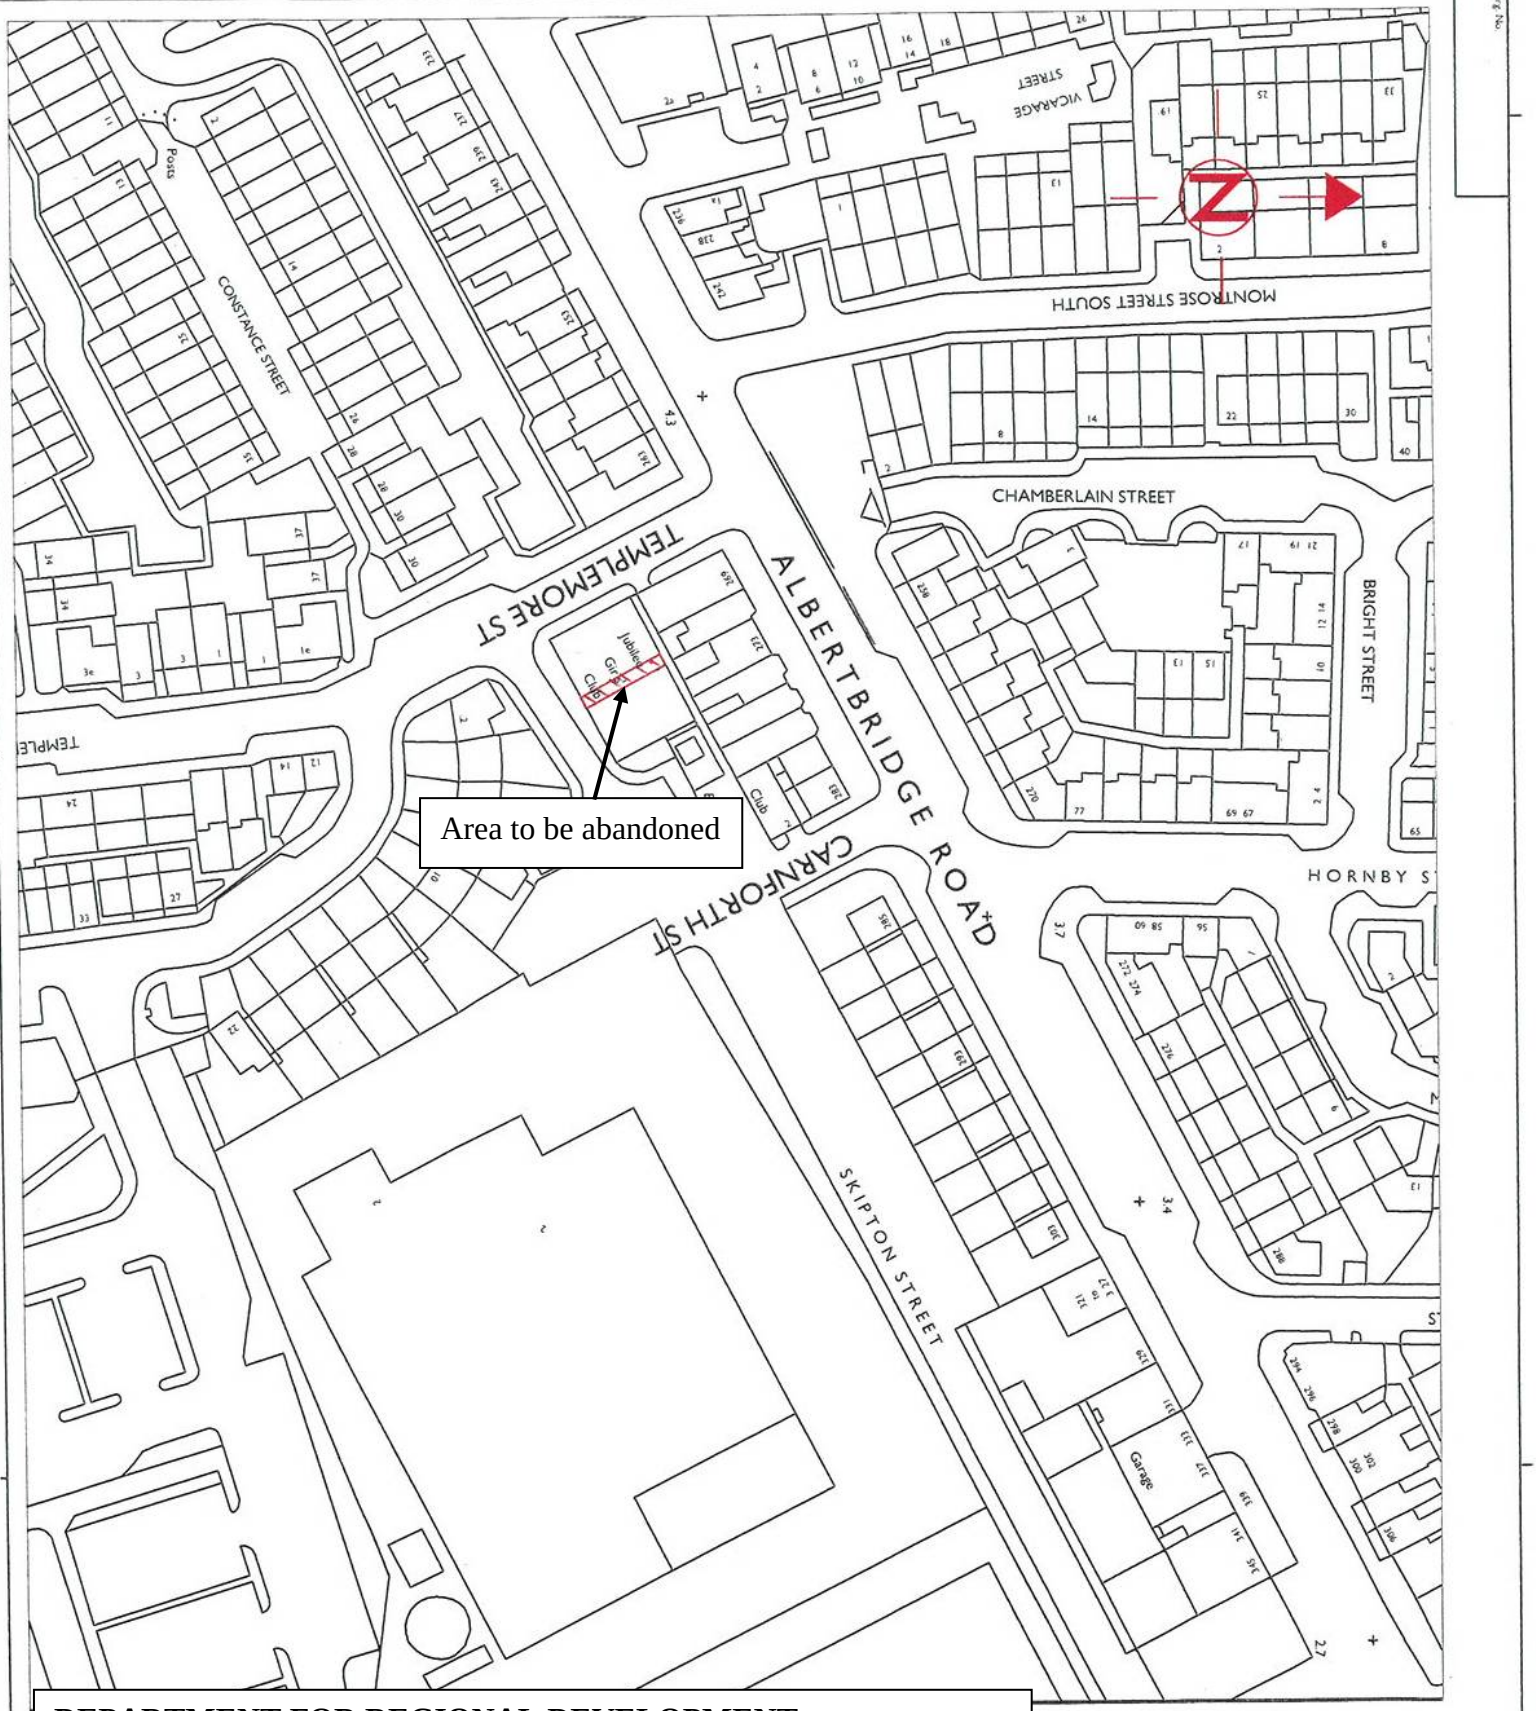

DEPARTMENT FOR REGIONAL DEVELOPMENT

Map No. 10/1/11/12 referred to in "The Templemore Street, Belfast (Abandonment) Order (Northern Ireland) 2012" made by the Department on 24th September 2012 and coming into operation on 7th November 2012.

©Based upon the Ordnance Survey map with the Permission of the Director and the Chief Executive.

Crown Copyright

SCALE 1:1250

AREA = 29.654sq.m.

THIS PLAN IS BASED ON MAPS/DIMENSIONS SUPPLIED BY LANDS SECTION

Based upon the Ordnance Survey of Northern Ireland 1:1000 Scale Map with the Permission of the Director and Chief Executive ©Crown Copyright Unauthorised reproduction infringes Crown Copyright and may lead to prosecution or civil proceedings