STATUTORY INSTRUMENTS

1977 No. 751

HIGHWAYS, ENGLAND AND WALES

The County Council of Surrey (Basingstoke Canal-Goldsworth Park Bridge) Scheme 1976 Confirmation Instrument 1977

Made - - - 26*th April* 1977

The Secretary of State for Transport makes this Instrument in exercise of powers conferred by section 3 of the Highways (Miscellaneous Provisions) Act 1961(**a**) and now vested in him(**b**) and of all other enabling powers:—

1. The County Council of Surrey (Basingstoke Canal-Goldsworth Park Bridge) Scheme 1976 is hereby confirmed without modifications.

2. The said Scheme as confirmed (hereinafter referred to as "the Scheme") is set out in the Schedule hereto and copies of the Scheme with its accompanying plans are deposited at the offices of the Department of Transport, St. Christopher House, Southwark Street, London SE1 0TE and at the offices of the County Council of Surrey, County Hall, Kingston-upon-Thames.

3. The Scheme will become operative on the date on which notice that it has been confirmed is first published in accordance with paragraph 1 of Schedule 2 to the Highways Act 1959.

4. This Instrument may be cited as the County Council of Surrey (Basingstoke Canal-Goldsworth Park Bridge) Scheme 1976 Confirmation Instrument 1977.

Signed by authority of the Secretary of State.
26th April 1977

G. M. Wedd,
An Under Secretary in the Department of Transport.

(**a**) 1961 c. 63.

(**b**) S.I. 1970/1681 (1970 III, p. 5551).

[DET 27134]

SCHEDULE TO THE INSTRUMENT

THE COUNTY COUNCIL OF SURREY
(BASINGSTOKE CANAL-GOLDSWORTH PARK BRIDGE) SCHEME 1976

THE COUNTY COUNCIL OF SURREY (hereinafter referred to as "the Council") in exercise of the powers conferred on them by Section 3 of the Highways (Miscellaneous Provisions) Act 1961, and of all other powers enabling them in that behalf HEREBY MAKE the following Scheme:—

1. THE Council are hereby authorised to construct, as part of the highway which they are proposing to construct between Triggs Lane Roundabout Goldsworth Road and Hardards Roundabout on the proposed Goldsworth Relief Road Woking in the said County which will be a highway maintainable at the public expense a bridge over the navigable waters of the Basingstoke Canal in the Borough of Woking in the position indicated in and in accordance with the plans and specifications set out in the Schedule to this Scheme.

2. THIS scheme may be cited as the County Council of Surrey (Basingstoke Canal-Goldsworth Park Bridge) Scheme 1976.

THE COMMON SEAL of THE COUNTY COUNCIL OF SURREY was hereunto affixed the sixteenth day of December 1976 in the presence of:–
A. N. MUNDY
Deputy County Clerk.

THE SCHEDULE

PLANS AND SPECIFICATIONS OF BRIDGE OVER BASINGSTOKE CANAL AT GOLDSWORTH PARK WOKING

POINTS OF COMMENCEMENT AND TERMINATION

From a point—on the south bank of the Canal map reference 158448.5357 north 499182.6523 east 2

To a point—on the north bank of the Canal map reference 158454.7915 north 499182.6523 east

All on Ordnance Sheet SU 9958 SW.

Main Navigation Span


Single span of 4.67 metres over the canal plus 2.40 metres over the towpath on the north bank of the canal.

Headway


2.60 metres above normal canal level. The normal canal level is 0.15 metres below bank level. The bridge will provide a vertical clearance over the towpath of not less than 2.10 metres.

Approach Span

Single span of 2.50 metres over the footpath to south of main span.

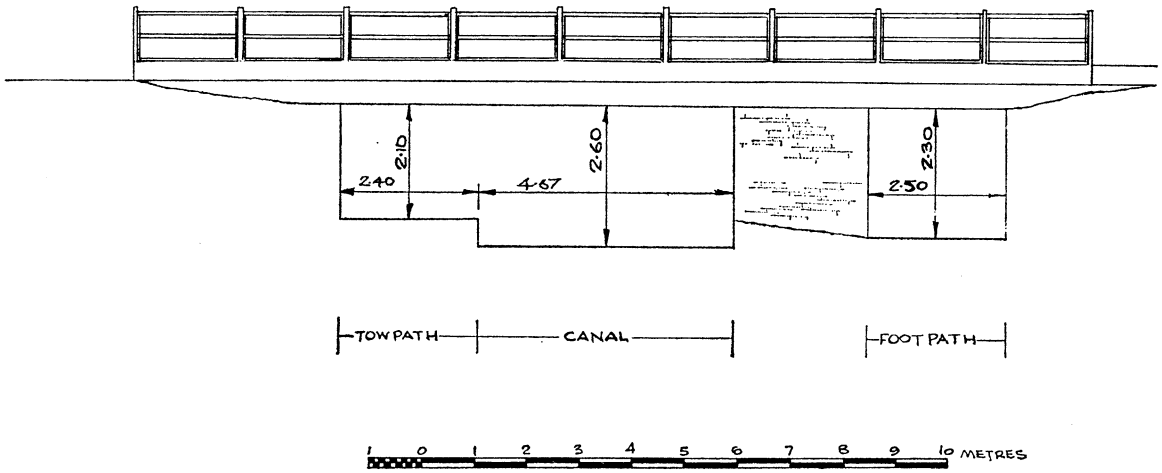

GOLDSWORTH PARK - WOKING BRIDGE OVER BASINGSTOKE CANAL ELEVATION SHOWING CLEARANCES	SCALE 1:100 SEPTEMBER 1976	1087/EC/1 John Cooper.	NEW Adam Homes

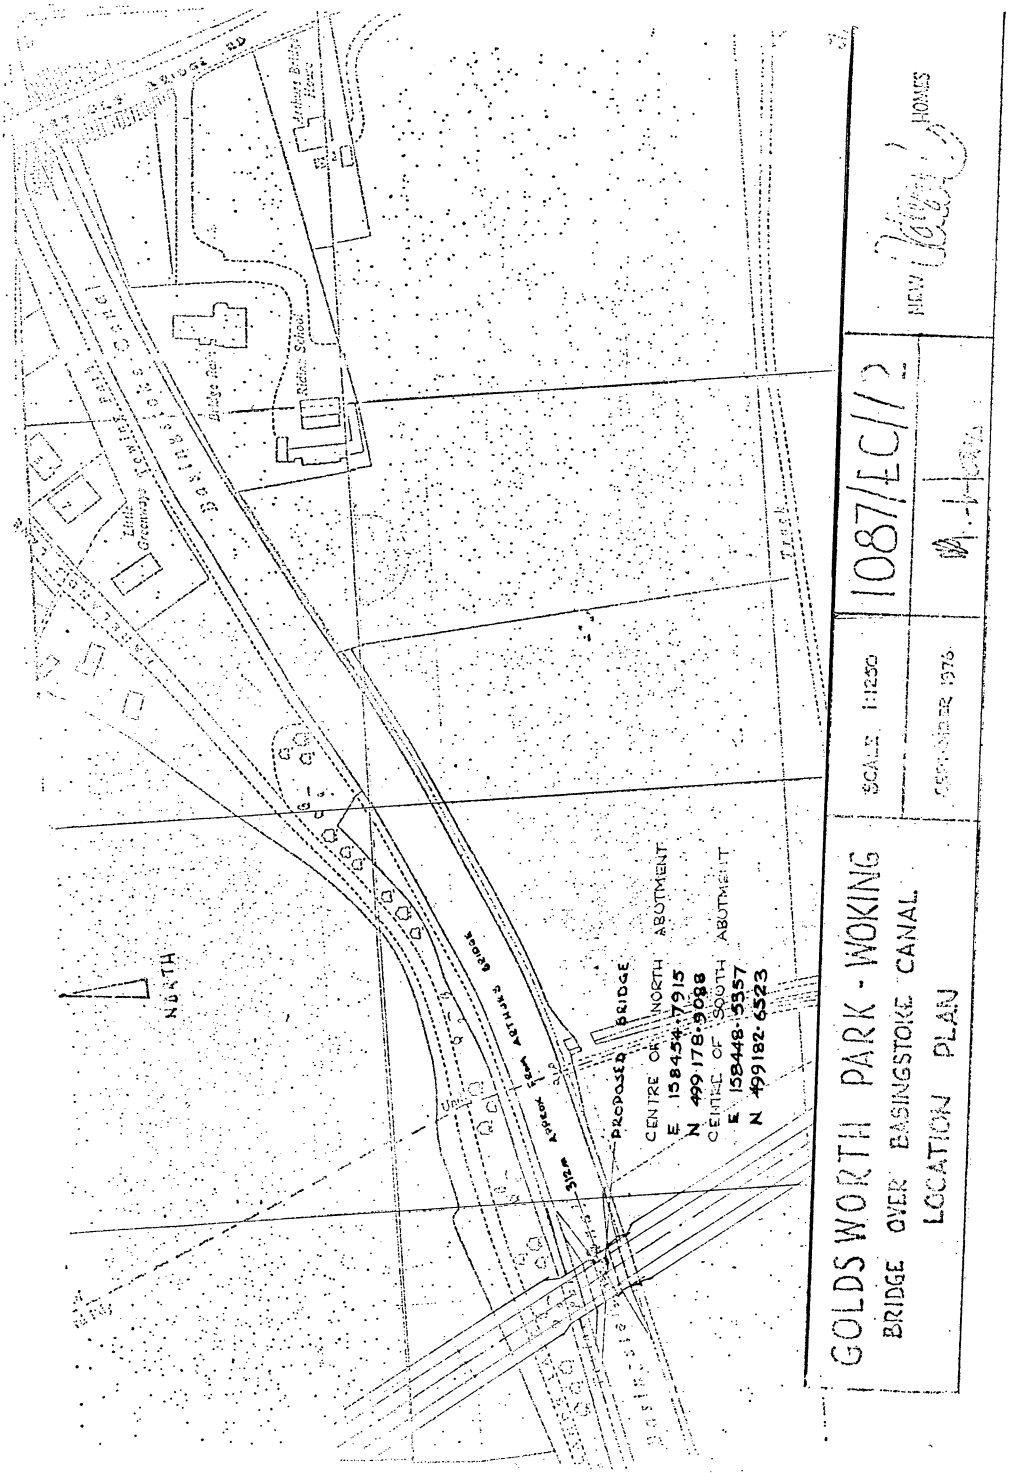

Printed in England by Oyez Press Limited, and published by Her Majesty's Stationery Office
150/P15988 G78 K8 5/77

ISBN 0 11 070751 6