STATUTORY INSTRUMENTS

1982 No. 1443

HIGHWAYS, ENGLAND AND WALES

The East Sussex County Council (Bridge Access to Denton Island, Newhaven) Scheme 1982 Confirmation Instrument 1982

Made - - - - 11*th October* 1982

The Secretary of State for Transport makes this Instrument in exercise of powers conferred by section 106(3) of the Highways Act 1980(a), and now vested in him (b) and of all other enabling powers:—

1. The East Sussex County Council (Bridge Access to Denton Island, Newhaven) Scheme 1982 is hereby confirmed with modifications.

2. The said Scheme as confirmed (hereinafter referred to as "the Scheme") is set out in the Schedule hereto and copies of the Scheme with its accompanying plans are deposited at the offices of the Department of Transport, Romney House, 43 Marsham Street, London, SW1P 3PY, and at the offices of the East Sussex County Council at Pelham House, St Andrews Lane, Lewes, East Sussex.

3. The Scheme will become operative on the date on which notice that it has been confirmed is first published in accordance with paragraph 1 of Schedule 2 to the Highways Act 1980.

4. This Instrument may be cited as the East Sussex County Council (Bridge Access to Denton Island, Newhaven) Scheme 1982 Confirmation Instrument 1982.

J. Peeler,
Regional Director,
South Eastern Region
Department of Transport.

Signed by authority of the
Secretary of State
11th October 1982.

(a) 1980 c.66.
(b) S.I. 1981/238.

THE SCHEDULE TO THE INSTRUMENT

THE EAST SUSSEX COUNTY COUNCIL (BRIDGE ACCESS TO DENTON ISLAND, NEWHAVEN) SCHEME 1982 (MODIFIED)

East Sussex County Council (hereinafter referred to as "the Council") make this Scheme in exercise of their powers under Section 106(3) of the Highways Act 1980 and of all other enabling powers:—

1. The Council are authorised to construct over the navigable waters of the old arm of the river Ouse the bridge specified in the Schedule to the Scheme as part of the highway which they are proposing to construct approximately ten metres west of the existing bridge in connection with the improvement of the unclassified road (UCN 76) between the Newhaven Town Centre Ring Road A259 opposite the junction with Bridge Street and a point on the river bank of Denton Island in the Parish of Newhaven in the District of Lewes in the said County.

2. This Scheme may be cited as the East Sussex County Council (Bridge Access to Denton Island, Newhaven) Scheme 1982.

THE SCHEDULE TO THE SCHEME

PLANS AND SPECIFICATIONS OF BRIDGE OVER OLD ARM OF RIVER OUSE AT NEWHAVEN

The site and general design of the bridge are shown on plans numbered C/C/297/23/1 and C/C/297/24/1 respectively, annexed hereto.

POINTS OF COMMENCEMENT AND TERMINATION

From a point—on the south bank of the old arm of River Ouse, Map reference 544570.80 east, 101505.25 north.

To a point—on the north (Denton Island) bank of the old arm of River Ouse, Map reference 544573.80 east, 101546.80 north.

All on Ordnance Sheet TQ 4401 NE.

(Being approximately 10 metres west of the existing bridge which carries the unclassified road (UCN76) over the old arm of the River Ouse to Denton Island).

OVERALL DIMENSIONS


The Bridge will be 10.8 metres wide overall and will carry a 7.3 metres carriageway with a footway 2.0 metres wide on the east side and a verge 0.5 metres wide on the west side. It will have an overall length of 46.7 metres.

MAIN NAVIGATION SPAN

The main navigation span is 8.00 metres wide, being the centre span of the bridge.

HEADWAY

This varies because the river is tidal.
4.90 metres above river bed level of 0.00 metres AOD (low water level −2.2 metres AOD).
1.90 metres above average flood HWM (Spring tide) of 3.0 metres AOD. (Range 5.60 metres).

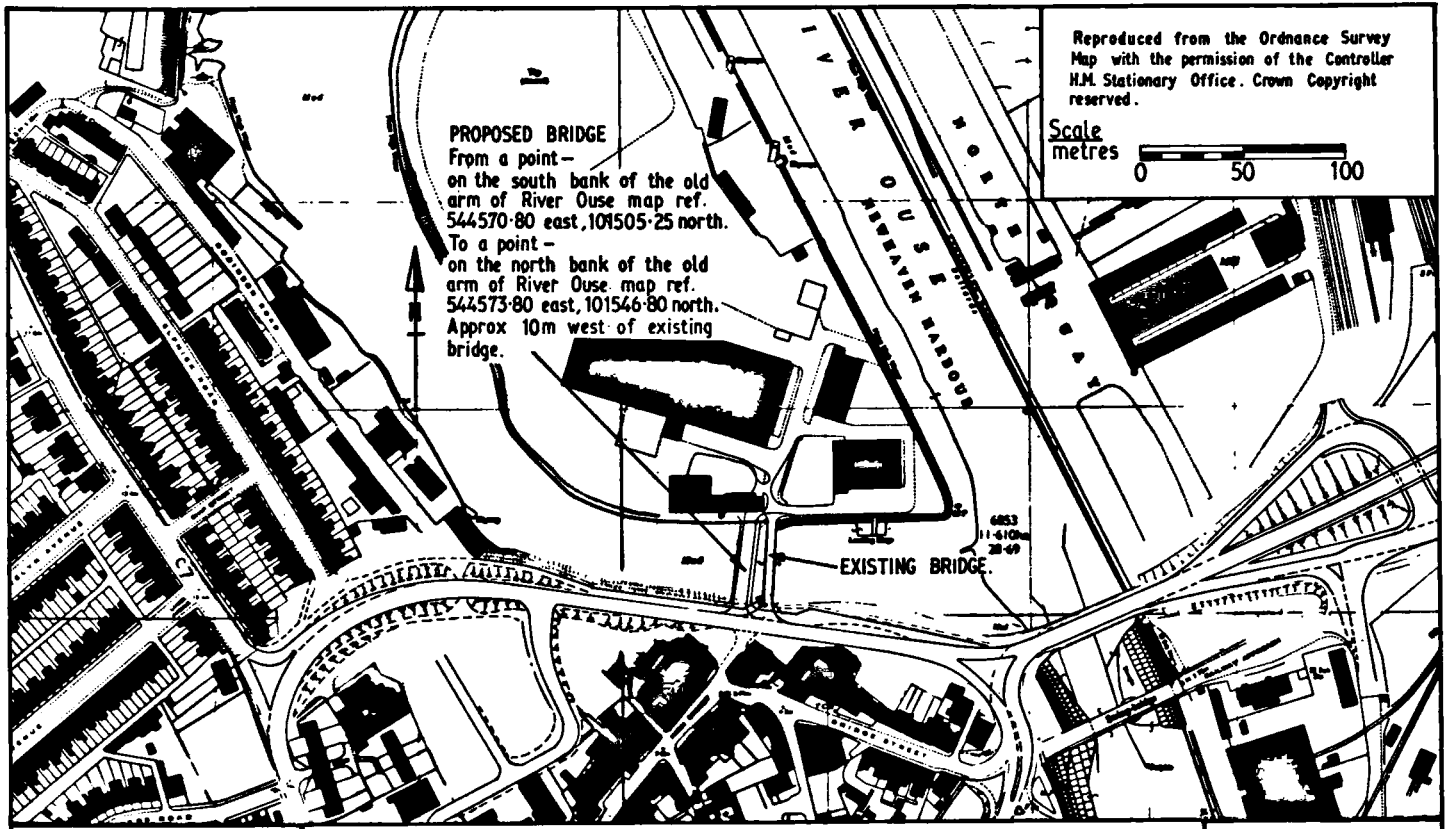

EAST SUSSEX COUNTY COUNCIL
D.B. Charnock B.Eng. F.I.C.E.
County Engineer,
Lewes.


THE EAST SUSSEX COUNTY COUNCIL

(BRIDGE ACCESS TO DENTON ISLAND, NEWHAVEN) SCHEME 1982.

LOCATION PLAN.

Scale As shown.
Drawn S.R.L.
Date March. 1982.
DRG. No:-
C/C/297/23/1

Admol P/3/312

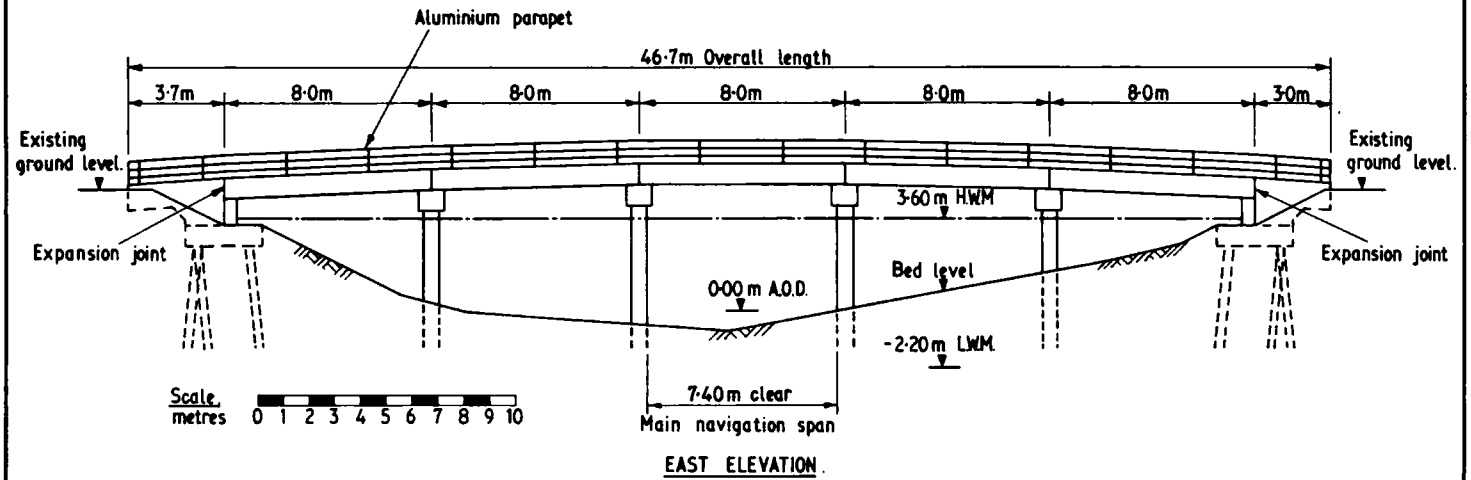

EAST ELEVATION.

EAST SUSSEX COUNTY COUNCIL D.B Charnock B Eng F.I.C.E County Engineer. Lewes.	THE EAST SUSSEX COUNTY COUNCIL (BRIDGE ACCESS TO DENTON ISLAND, NEWHAVEN) SCHEME 1982. ELEVATION SHOWING CLEARANCES.	Scale As shown. Drawn S.R.L. Date March. 1982. DRG.No:- C/C/297/24/1

Admel P/3/312

EXPLANATORY NOTE

(This Note is not part of the Instrument.)

This Instrument confirms the East Sussex County Council (Bridge Access to Denton Island, Newhaven) Scheme 1982 which has been modified by the deletion of Article 2 of the made Scheme which read as follows:—

"2. The said existing bridge between Newhaven and Denton Island will be demolished following the construction of the new bridge access."