STATUTORY INSTRUMENTS

1982 No. 585

HIGHWAYS, ENGLAND AND WALES

The Buckinghamshire County Council (H4 Dansteed Way Milton Keynes Canal Bridge) Scheme 1982 Confirmation Instrument 1982

Made - - - - 23*rd April* 1982

The Secretary of State for Transport makes this Instrument in exercise of powers conferred by section 106 of the Highways Act 1980 (a) and now vested in him (b) and of all other enabling powers:—

1. The Buckinghamshire County Council (H4 Dansteed Way Milton Keynes Canal Bridge) Scheme 1982 is hereby confirmed without modifications.

2. The said Scheme as confirmed (hereinafter referred to as "the Scheme") is set out in the Schedule hereto and copies of the Scheme with its accompanying plans are deposited at the offices of the Departments of the Environment and Transport, 49–51 Goldington Road, Bedford, at the offices of the Buckinghamshire County Council, County Hall, Aylesbury and at the offices of the Milton Keynes Borough Council, 1 Saxon Gate East, Milton Keynes.


3. The Scheme will become operative on the date on which notice that it has been confirmed is first published in accordance with paragraph 1 of Schedule 2 to the Highways Act 1980.

4. This instrument may be cited as the Buckinghamshire County Council (H4 Dansteed Way Milton Keynes Canal Bridge) Scheme 1982 Confirmation Instrument 1982.


W. D. Spearing,
Regional Director
Eastern Region
Department of Transport.

Signed by authority
of the Secretary of State
23rd April 1982.


(a) 1980 c. 66.
(b) S.I. 1981/238.

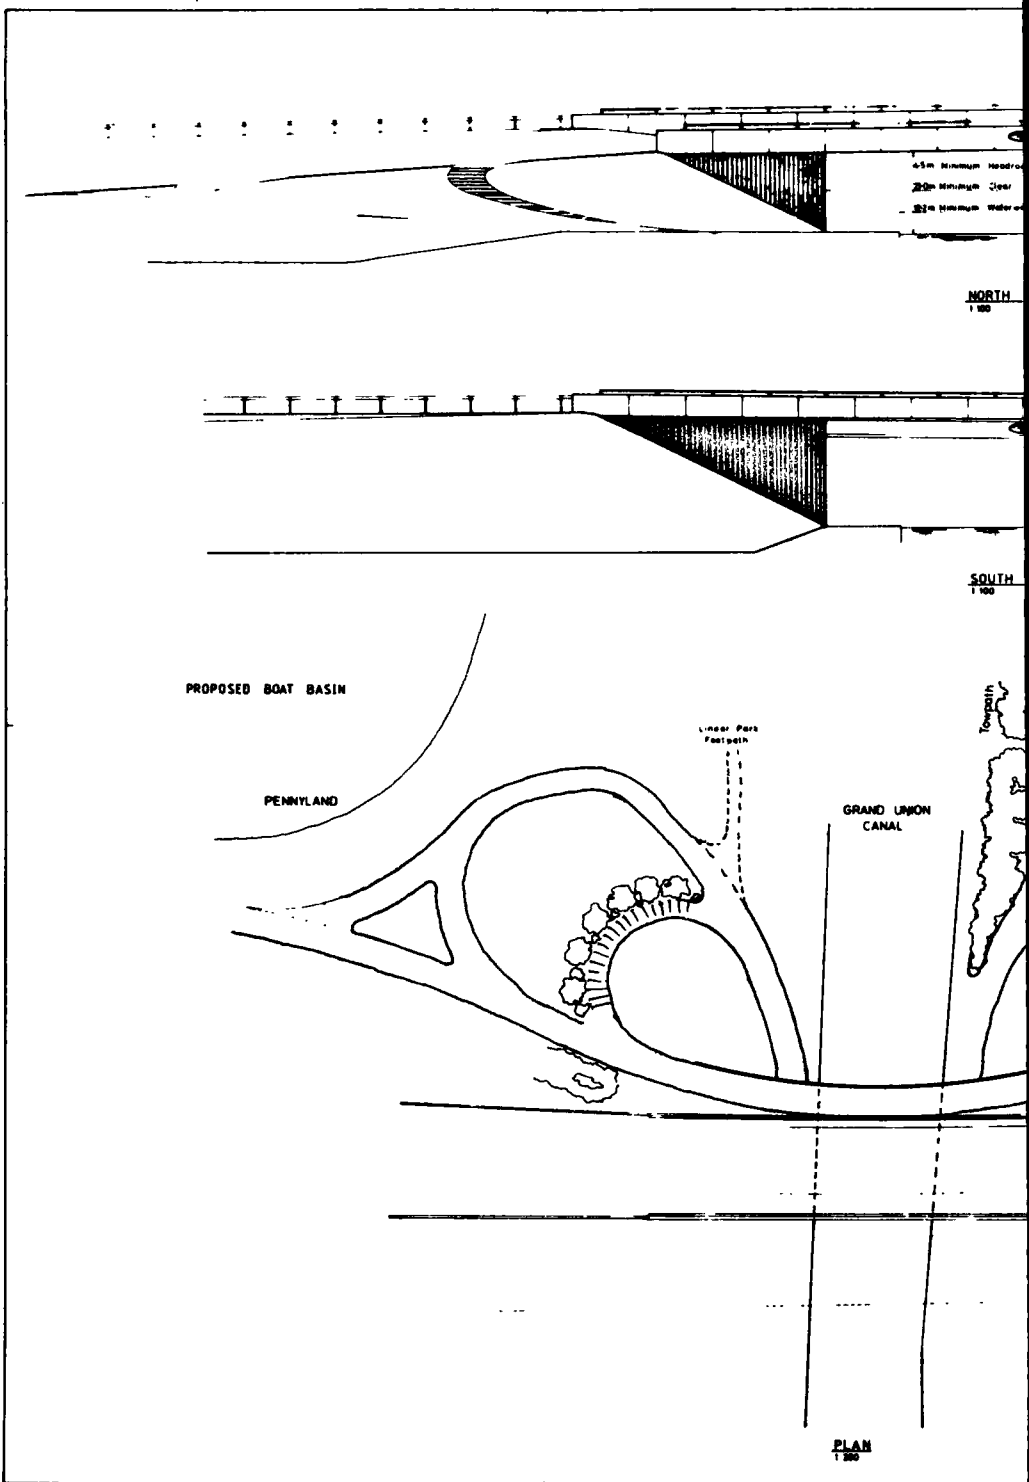
NORTH
1:100
SOUTH
1:100
PROPOSED BOAT BASIN
PENNYLAND
Linear Park Footpath
GRAND UNION CANAL
Towpath
PLAN
1:200


MD/ 5130/5C

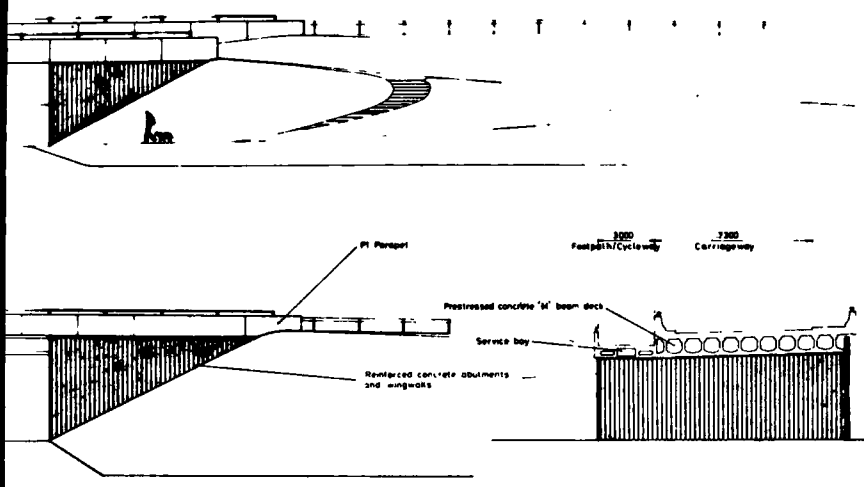

SECTIONAL ELEVATION
1:100

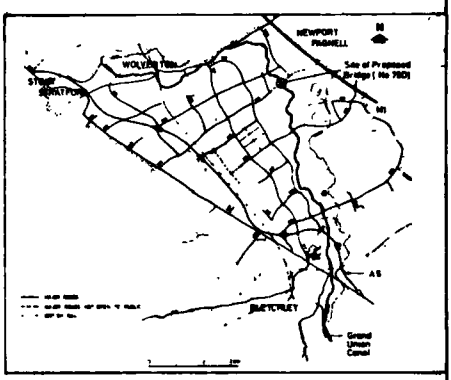

KEY PLAN

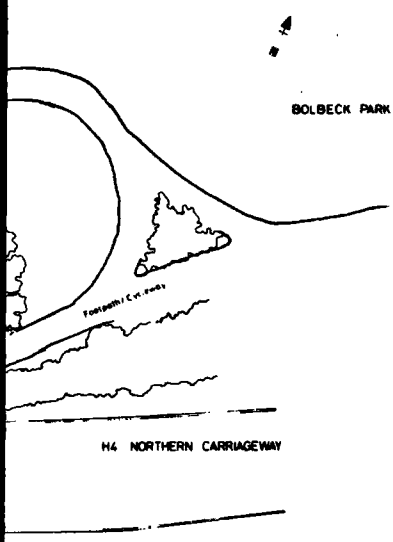

Milton Keynes Development Corporation

DANSTEED WAY H4
CANAL BRIDGE (No.79D)

AS SHOWN

MD/ 5130/5C

THE SCHEDULE

THE BUCKINGHAMSHIRE COUNTY COUNCIL (H4 DANSTEED WAY MILTON KEYNES CANAL BRIDGE) SCHEME 1982

THE COUNTY COUNCIL OF BUCKINGHAMSHIRE (hereinafter referred to as "the Council") make this scheme in exercise of their powers under Section 106 of the Highways Act 1980, and of all other enabling powers:—

1. The Council are authorised to construct over the navigable waters of the British Waterways Board's canal near Willen, Milton Keynes, Buckinghamshire, the bridge specified in the Schedule to this Scheme as part of the highway to be known as the H4 which they are proposing to construct between Willen and Loughton in the said County.

2. This Scheme may be cited as the Buckinghamshire County Council (H4 Dansteed Way Milton Keynes Canal Bridge) Scheme 1982.

Given under the Common Seal of the Council the 15th day of January 1982.

THE SCHEDULE before referred to

The Scheme involves the construction of a road bridge of overall length 48 metres together with associated roadworks over the British Waterways Board's canal near Willen Milton Keynes in the said County at Ordnance Survey grid reference 867408.

The location and dimensions of the bridge are shown on Drawing No 1D/5130/5C attached hereto and particular details are as follows:—

Skew span of bridge	—	21.0 metres
Minimum waterway width	—	12.2 metres
Minimum headroom	—	4.5 metres

THE COMMON SEAL OF THE COUNTY COUNCIL OF BUCKINGHAMSHIRE was hereto affixed in the presence of :—

L.S.

A E MOGFORD Member of the Council
D V PULLEN County Secretary and Solicitor

Printed in England by Burgess & Son (Abingdon) Ltd and published by Her Majesty's Stationery Office

850/821326C H84 C8 4/82

75p net

ISBN 0 11 026585 8