STATUTORY INSTRUMENTS

1984 No. 1646

HIGHWAYS, ENGLAND AND WALES

The County Council of Surrey (Guildford St Catherine's— River Wey Bridge) Scheme 1982 Confirmation Instrument 1984

Made - - - - 16*th October* 1984

The Secretary of State for Transport makes this Instrument in exercise of powers conferred by section 106(3) of the Highways Act 1980(**a**) and now vested in him(**b**), and of all other enabling powers:—

1. The County Council of Surrey (Guildford St Catherine's—River Wey Bridge) Scheme 1982 is hereby confirmed without modifications.

2. The said Scheme as confirmed (hereinafter referred to as "the Scheme") is set out in the Schedule hereto and copies of the Scheme with its accompanying plans are deposited at the offices of the Department of Transport, Romney House, 43 Marsham Street, London SW1P 3PY, and at the offices of Surrey County Council, County Hall, Kingston upon Thames, Surrey KT1 2DN.

3. The Scheme will become operative on the date on which notice that it has been confirmed is first published in accordance with paragraph 1 of Schedule 2 to the Highways Act 1980.

4. This Instrument may be cited as the County Council of Surrey (Guildford St Catherine's—River Wey Bridge) Scheme 1982 Confirmation Instrument 1984.

J. Peeler,
Regional Director,
South East Region,
Department of Transport.

Signed by authority of the
Secretary of State
16th October 1984.

(**a**) 1980 c.66.
(**b**) S.I. 1981/238.

THE SCHEDULE TO THE INSTRUMENT

THE COUNTY COUNCIL OF SURREY (GUILDFORD ST CATHERINE'S—RIVER WEY BRIDGE) SCHEME 1982

THE COUNTY COUNCIL OF SURREY (hereinafter referred to as "the Council") make this Scheme in exercise of their powers under section 106(3) of the Highways Act 1980 and of all other enabling powers:—

1 The Council are authorised to construct over the navigable waters of the River Wey the bridge specified in the Schedule to the Scheme as part of the highway namely the North Downs Way long distance footpath which they are proposing to construct between St Catherine's and Shalford Meadows in the Borough of Guildford in the County of Surrey

2 This Scheme may be cited as the County Council of Surrey (Guildford St Catherine's—River Wey Bridge) Scheme 1982

THE COMMON SEAL of THE COUNTY COUNCIL OF SURREY was hereunto affixed this sixteenth day of June 1982 in the presence of:—

L.S.

F. A. Stone
Clerk & Chief Executive

THE SCHEDULE TO THE SCHEME

PLANS AND SPECIFICATION OF RIVER WEY BRIDGE

The Plans

The location and general design of the bridge are shown on the plans numbered 139 A23 and 139 A25 annexed thereto

Location

The bridge will be situated approximately 50 metres south of the former ferry crossing at St Catherine's:—

From a point on the east bank of the River Wey Map reference SU 99483 East 48237 North

To a point on the west bank of the River Wey map reference SU 99457 East 48233 North

all on Ordnance Sheet SU 9848—9948 scale 1:2500 (metric edition)

Construction

Steel and timber construction with provision for a footpath of a width of 1.84 metres

Span

The bridge will have a span between piers of 22.0 metres

Headway

The bridge will provide a vertical clearance of 3.6 metres at the centre of the main span above the normal river level of 31.32 metres above Ordnance Datum Newlyn with a minimum vertical clearance above normal river level of 2.4 metres
Vertical clearance over the towpath on the west bank will be 2.0 metres


Waterway

The width of waterway will be 19.5 metres

Architects H.T.CADBURY-BROWN & JOHN METCALFE
32 Neal Street, London WC2H 9PS **01-240 3353**

BRIDGE OVER THE RIVER WEY NAVIGATION
AT ST. CATHERINES, GUILDFORD

LOCATION PLAN **139 A 25**

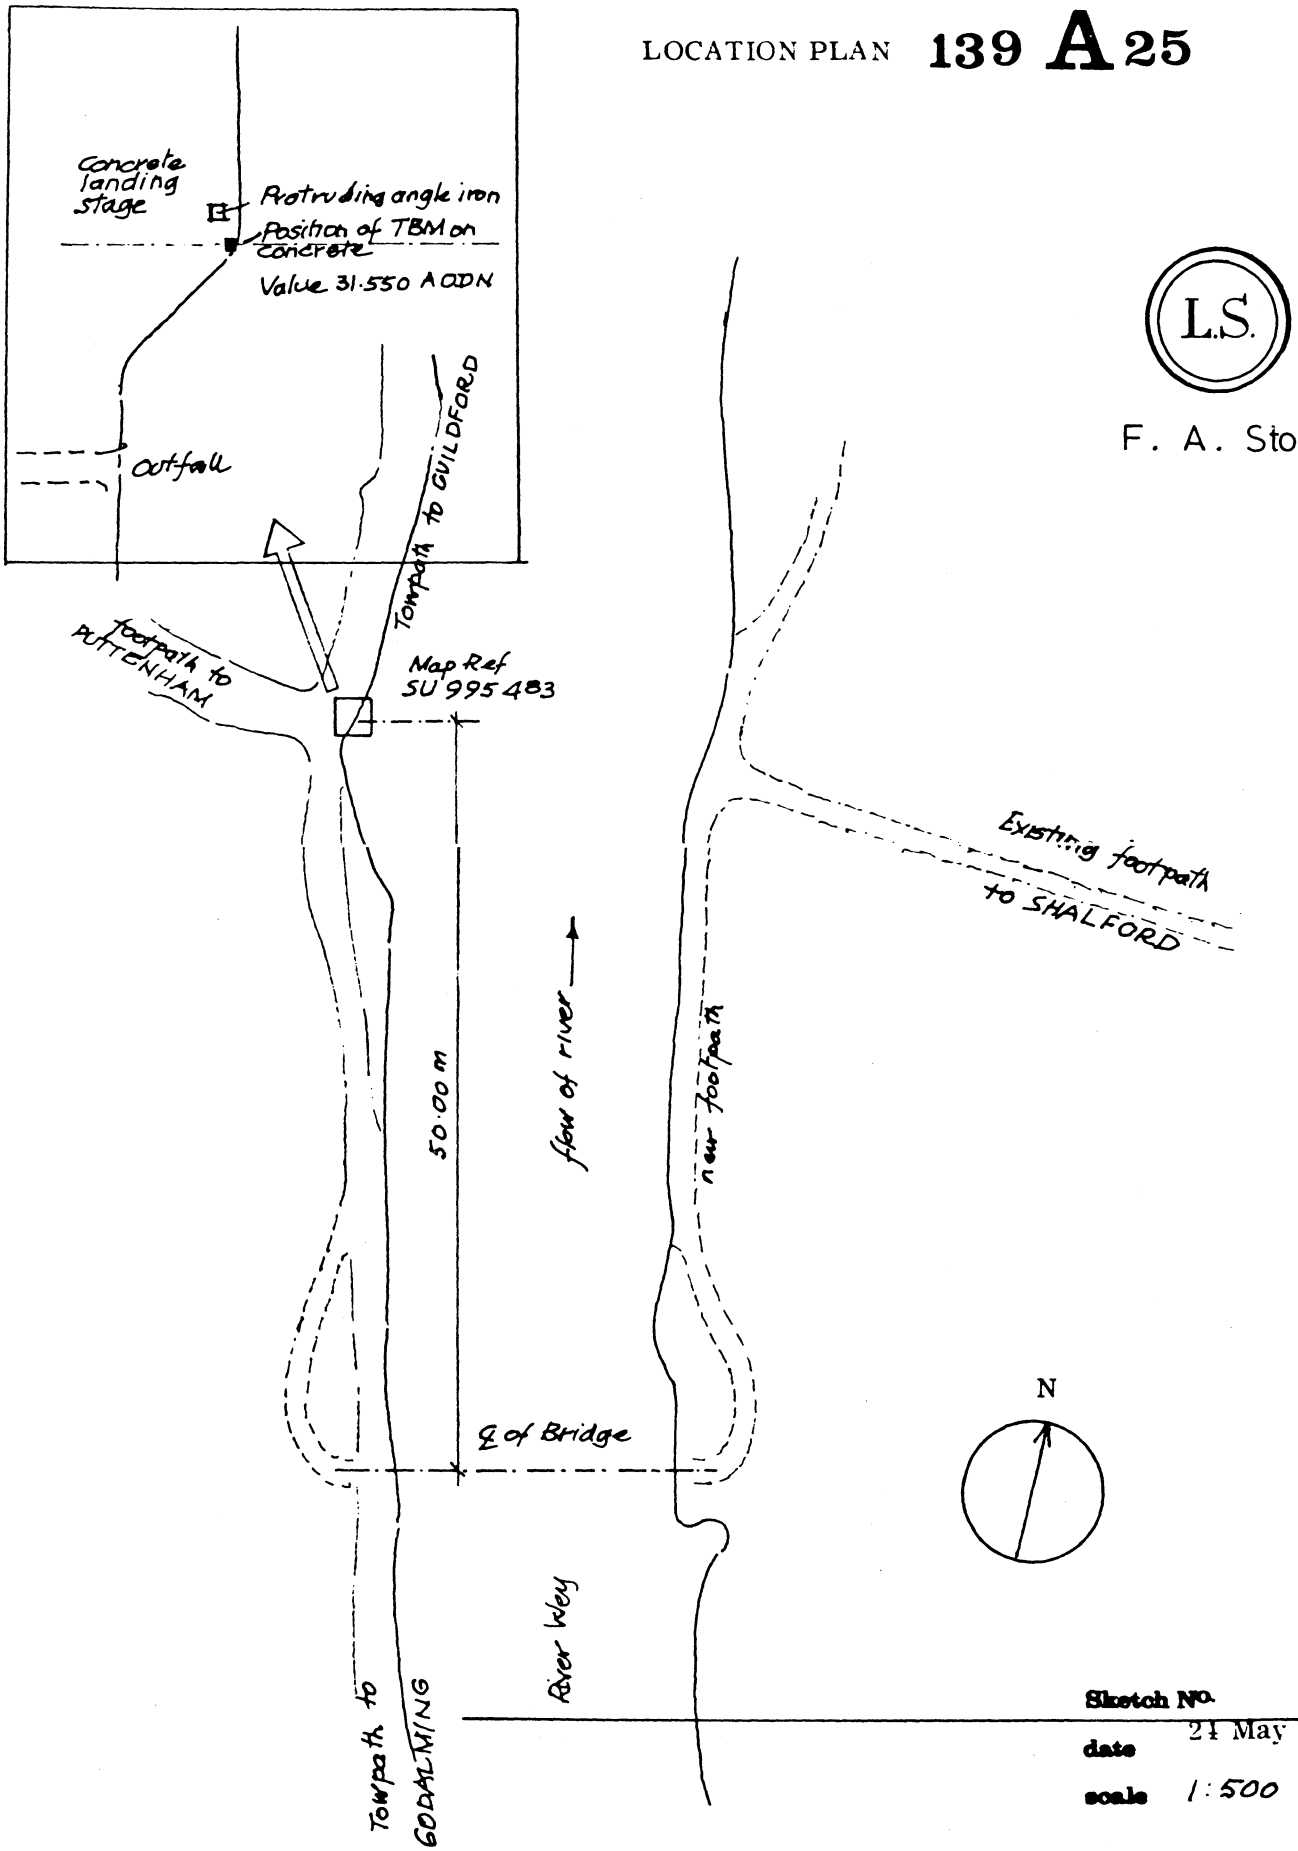

L.S.

F. A. Stone

Sketch No.

date 24 May 1982

scale 1:500


139 A23

Architects **H.T.CADBURY-BROWN & JOHN METCALFE**
32 Neal Street, London WC2H 9PS 01-240 3353

Bridge over the Navigable waters of The River WEY at St. Catherine's Guildford

11. Jan '82


section 106 of HIGHWAYS ACT

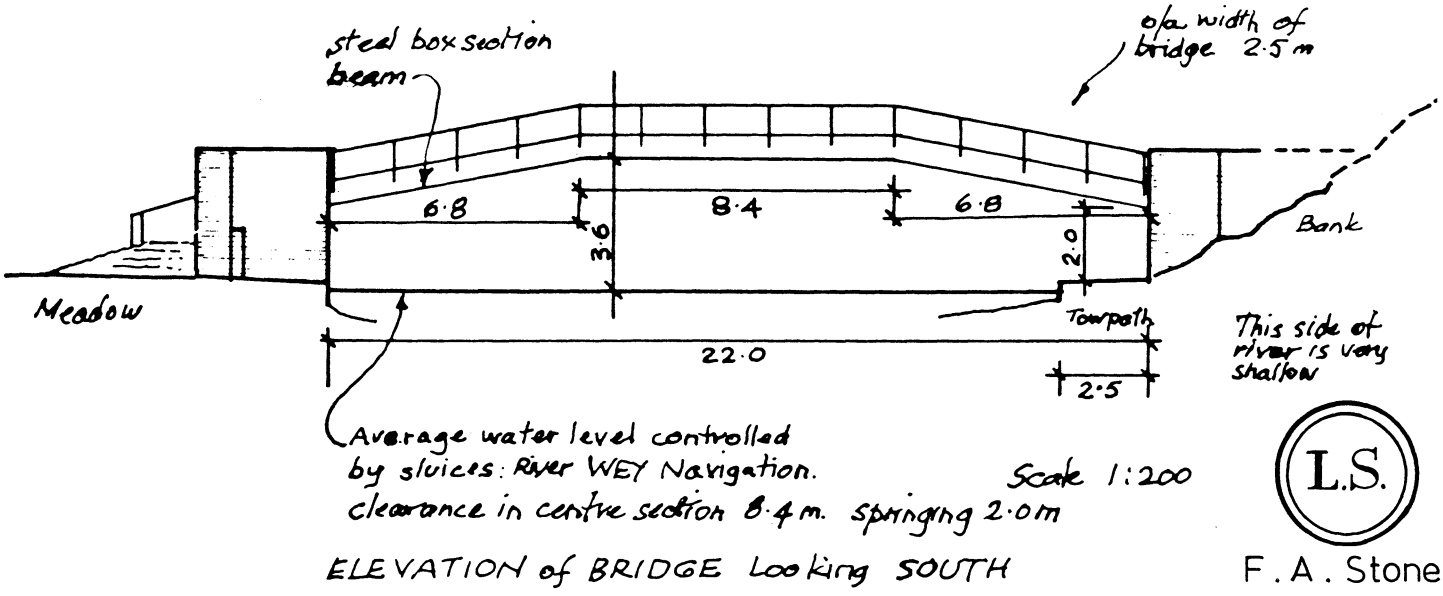

ELEVATION of BRIDGE Looking SOUTH

L.S.

F. A. Stone

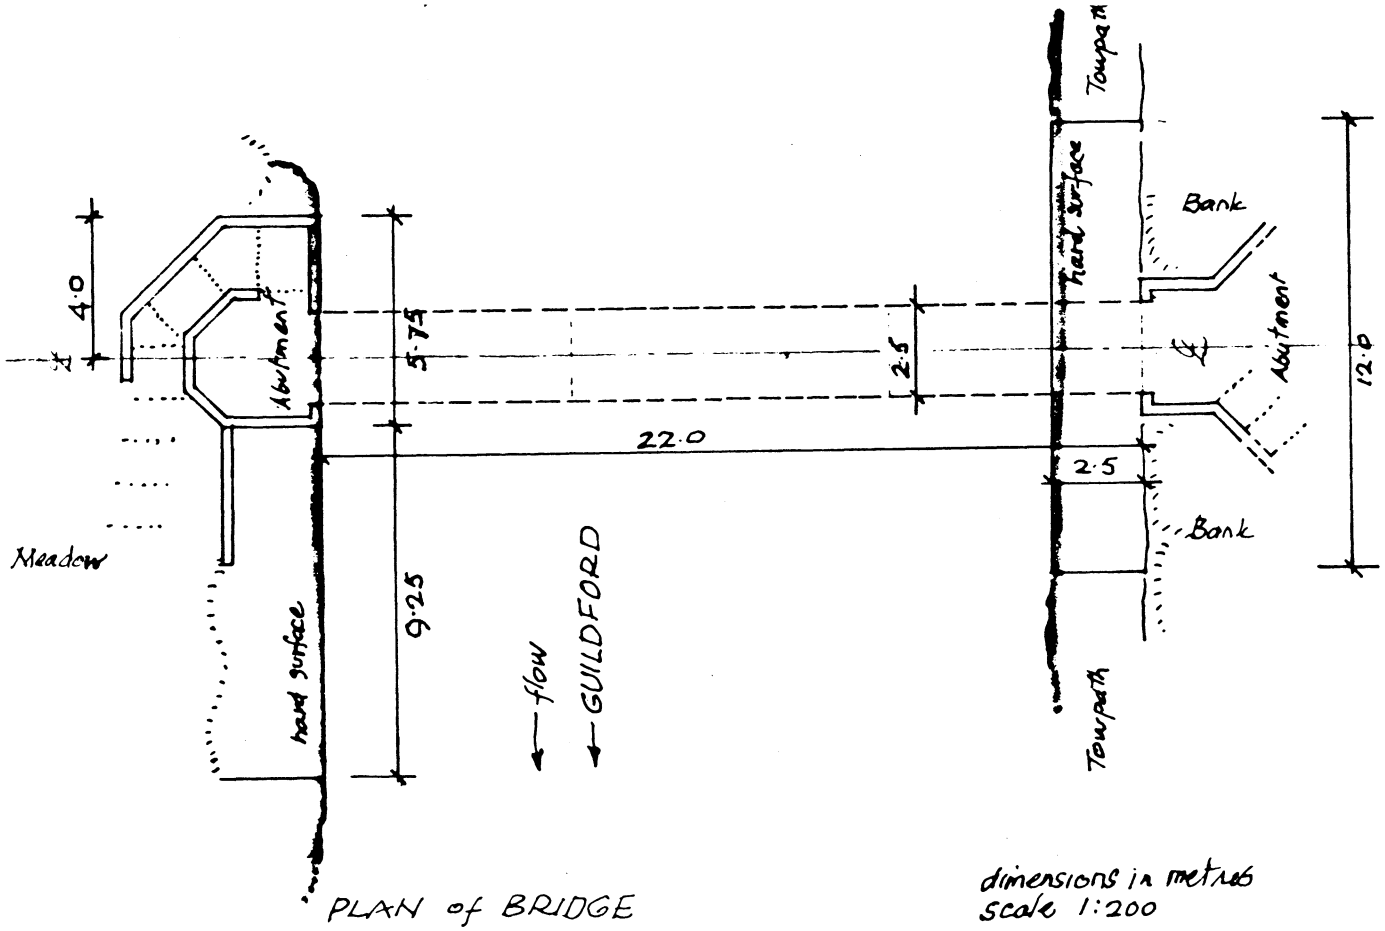

PLAN of BRIDGE

dimensions in metres
Scale 1:200

STATUTORY INSTRUMENTS

1984 No. 1646

HIGHWAYS, ENGLAND AND WALES

The County Council of Surrey (Guildford St Catherine's— River Wey Bridge) Scheme 1982 Confirmation Instrument 1984

Printed in the UK for Her Majesty's Stationery Office
850/B841645P W.O. P13 C8 11/84

ISBN 0 11 047646 8