STATUTORY INSTRUMENTS

1986 No. 731

HIGHWAYS, ENGLAND AND WALES

The London Borough of Tower Hamlets (Wansbeck Road Bridge) Scheme 1985 Confirmation Instrument 1986

Made - - - - 17*th March* 1986

The Secretary of State for Transport makes this Instrument in exercise of powers conferred by section 106(3) of the Highways Act 1980(**a**), and now vested in him(**b**), and of all other enabling powers:—

1. The London Borough of Tower Hamlets (Wansbeck Road Bridge) Scheme 1985 is hereby confirmed without modifications.

2. The said Scheme as confirmed (hereafter referred to as "the Scheme") is set out in the Schedule hereto and copies of the Scheme with its accompanying plans are deposited at the offices of the Department of Transport, and at the offices of the London Borough of Tower Hamlets, at the Town Hall, Patriot Square, London EC2 9LN.

3. The scheme will become operative on the date on which notice that it has been confirmed is first published in accordance with paragraph 1 of Schedule 2 to the Highways Act 1980.

4. This instrument may be cited as the London Borough of Tower Hamlets (Wansbeck Road Bridge) Scheme 1985 Confirmation Instrument 1986.

Signed by authority of
the Secretary of State
17th March 1986.

June Bridgeman,
An Under Secretary in the
Department of Transport.

(**a**) 1980 c.66.
(**b**) S.I. 1981/238.

[DET 4263]

THE SCHEDULE TO THE INSTRUMENT

THE LONDON BOROUGH OF TOWER HAMLETS (WANSBECK ROAD BRIDGE) SCHEME 1985

The Mayor and Burgesses of the LONDON BOROUGH OF TOWER HAMLETS (hereinafter referred to as 'the Council') make this Scheme in exercise of their powers under Section 106 of the Highways Act 1980 and of all other enabling powers:—

1. The Council are authorised to construct over the navigable waters of the Hertford Union Canal the bridge specified in the Schedule to this Scheme as a part of the highway which they are proposing to construct between Wansbeck Road and Monier Road in the said borough.

2. This Scheme may be cited as the London Borough of Tower Hamlets (Wansbeck Road Bridge) Scheme 1985.

Given under the Common Seal of the Council the 29th April 1985.

THE SCHEDULE TO THE SCHEME

PLANS AND SPECIFICATIONS OF THE WANSBECK ROAD BRIDGE

Location

The skew bridge is located wholly within the London Borough of Tower Hamlets and crosses the Hertford Union Canal. It will run parallel with and to the east of the existing bridge which carries the East Cross Route over the same canal. There will be a clear gap of 3.45m, or thereabouts, between the two bridges.

Dimensions

Width

The width of the bridge is 13.1m or thereabouts.

Span

A clear span of 28.36m, or thereabouts, will be provided.

Headway

A minimum headway, measured from the existing tow path on the north of the canal to the soffit of the bridge, of 2.87m will be provided.

Waterway

The waterway to be crossed is the Hertford Union Canal.

Diversion of Watercourse

There will be no diversion of any watercourse.

Diversion of Towpath

There will be no diversion of any towpath.

Construction

The foundations are to be bored cast-in-place piles and the abutments are to be of insitu concrete construction. The bridge is to be constructed using precast prestressed concrete beams and an insitu concrete bridge deck.

Note

The bridge will be similar in span and headway to that of the existing bridge adjacent to it. In no case will the headway or span be less than that provided by the adjacent bridge.


Plans

All of the above details are shown on the annexed plans numbered:


(a) 12145 (London Borough of Tower Hamlets (Wansbeck Road Bridge) Scheme 1985) Sheet 1 of 3

(b) 12146 (London Borough of Tower Hamlets (Wansbeck Road Bridge) Scheme 1985) Sheet 2 of 3 and

(c) 12147 (London Borough of Tower Hamlets (Wansbeck Road Bridge) Scheme 1985) Sheet 3 of 3.

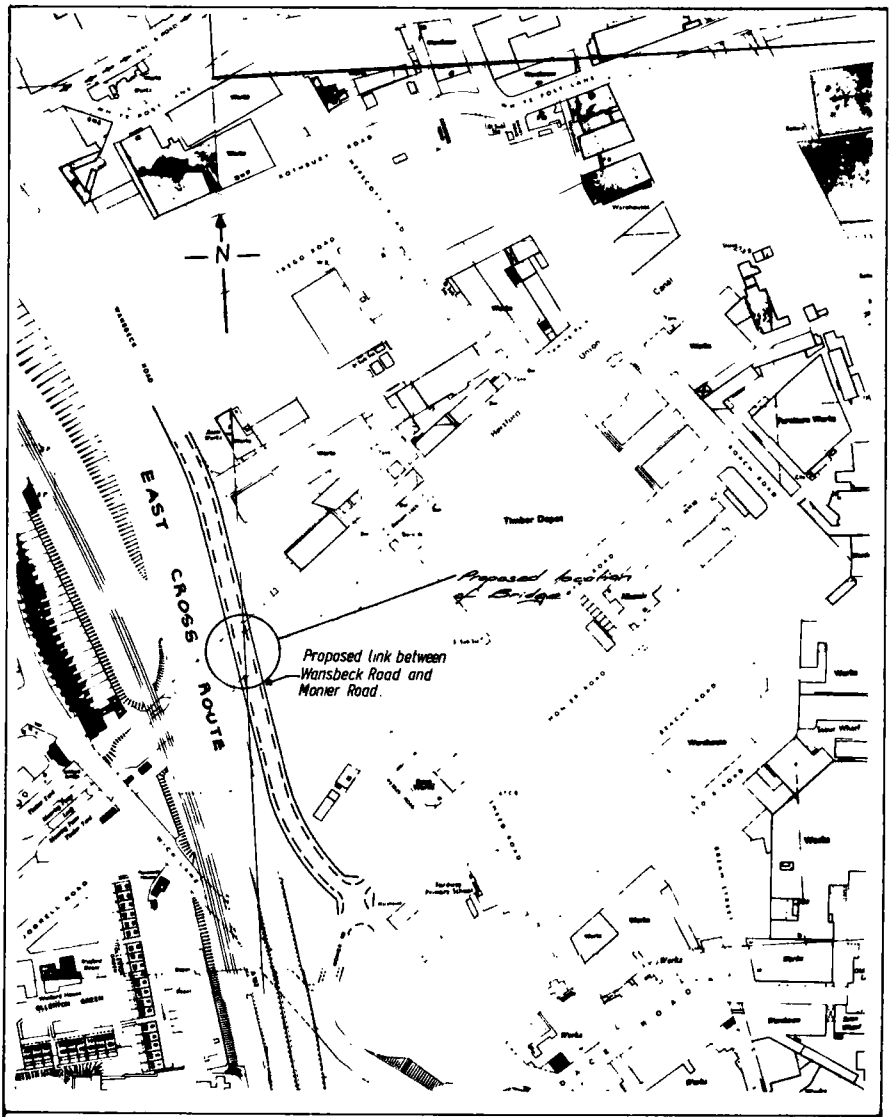
N
EAST CROSS ROUTE
Proposed location of Bridge
Proposed link between Wansbeck Road and Monier Road.
Timber Depot
LONDON BOROUGH OF TOWER HAMLETS
Directorate of Technical Services
Municipal Offices Bow Road E3 2SE
T R Hill Director 01-980 4414 ext: 221
job Wansbeck Road: Monier Road link.
title London Borough of Tower Hamlets Wansbeck Rd Bridge Scheme '85 Sheet 1 of 3
scale 1 2500
date Jan. '85
contact no
drawing no 12145
section Highways.
rev

(a)

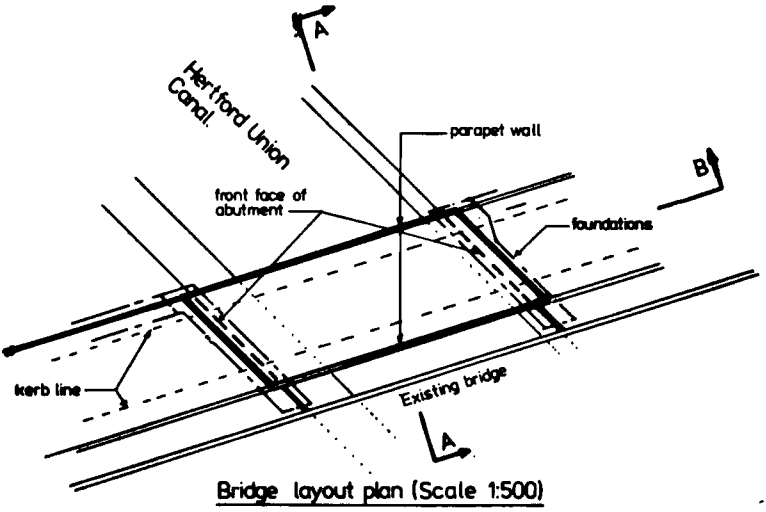


Bridge layout plan (Scale 1:500)

LONDON BOROUGH OF TOWER HAMLETS
Directorate of Technical Services


Municipal Offices Bow Road E3 2SE
T R Hill Director 01-980 4414 ext

job	title	scale	date	contract / file no.	drawing no
Hanebeck/Morner Link Road	London Borough of Tower Hamlets Hornsbeck Rd. Bridge Scheme '85 Sheet 2 of 3	1:500	Feb. '85		12146
		drawn B.R.	ckd		
		section HIGHWAYS		rev	

(b)

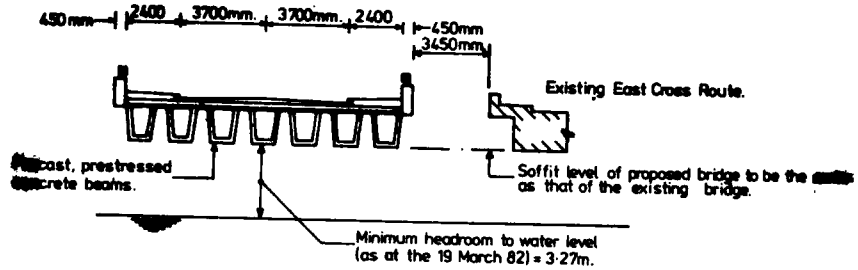

Section A-A (Scale 1:200)

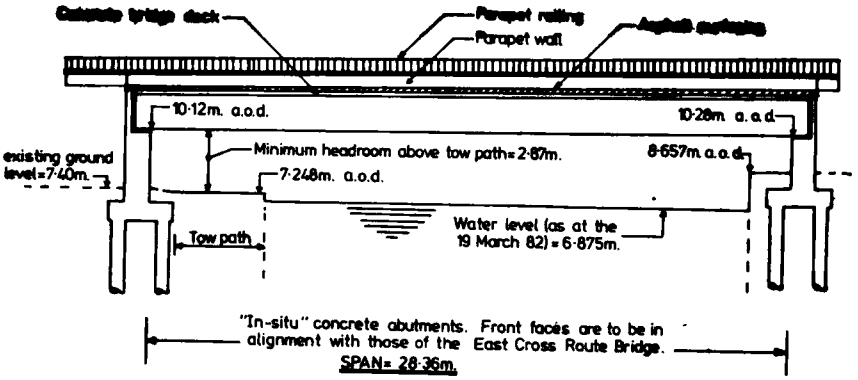

Section B-B (Scale 1:200)

LONDON BOROUGH OF TOWER HAMLETS Municipal Offices Bow Road E3 2SE
Directorate of Technical Services T R Hill Director 01-980 4414 ext

job	title	scale	date	contract/file no	drawing no
Hansbeck/Manier Link Rd.	London Borough of Tower Hamlets Hansbeck Rd. Bridge Scheme '86 Sheet 3 of 3	1:200	Feb. '85		12147
		drawn G.R.	ckd		
		section HIGHWAYS		rev	

ET 184

(c)

Printed for Her Majesty's Stationery Office by Albert Gait Ltd. Dd. 0717976

850/G 4620/7274 WO H46 C8 5/86

£1.40 net

ISBN 0 11 066731 X